DISTRICT	COUNTY	ROUTE	SECTION	SHEET
8-0	LANCASTER			1 of 2
ELIZABETHTOWN BOROUGH/MOUNT JOY TOWNSHIP				

REVISION NUMBER	REVISIONS	DATE	BY

PEDESTRIAN AND BICYCLE PATHWAY CONNECTOR PROJECT PHASE V

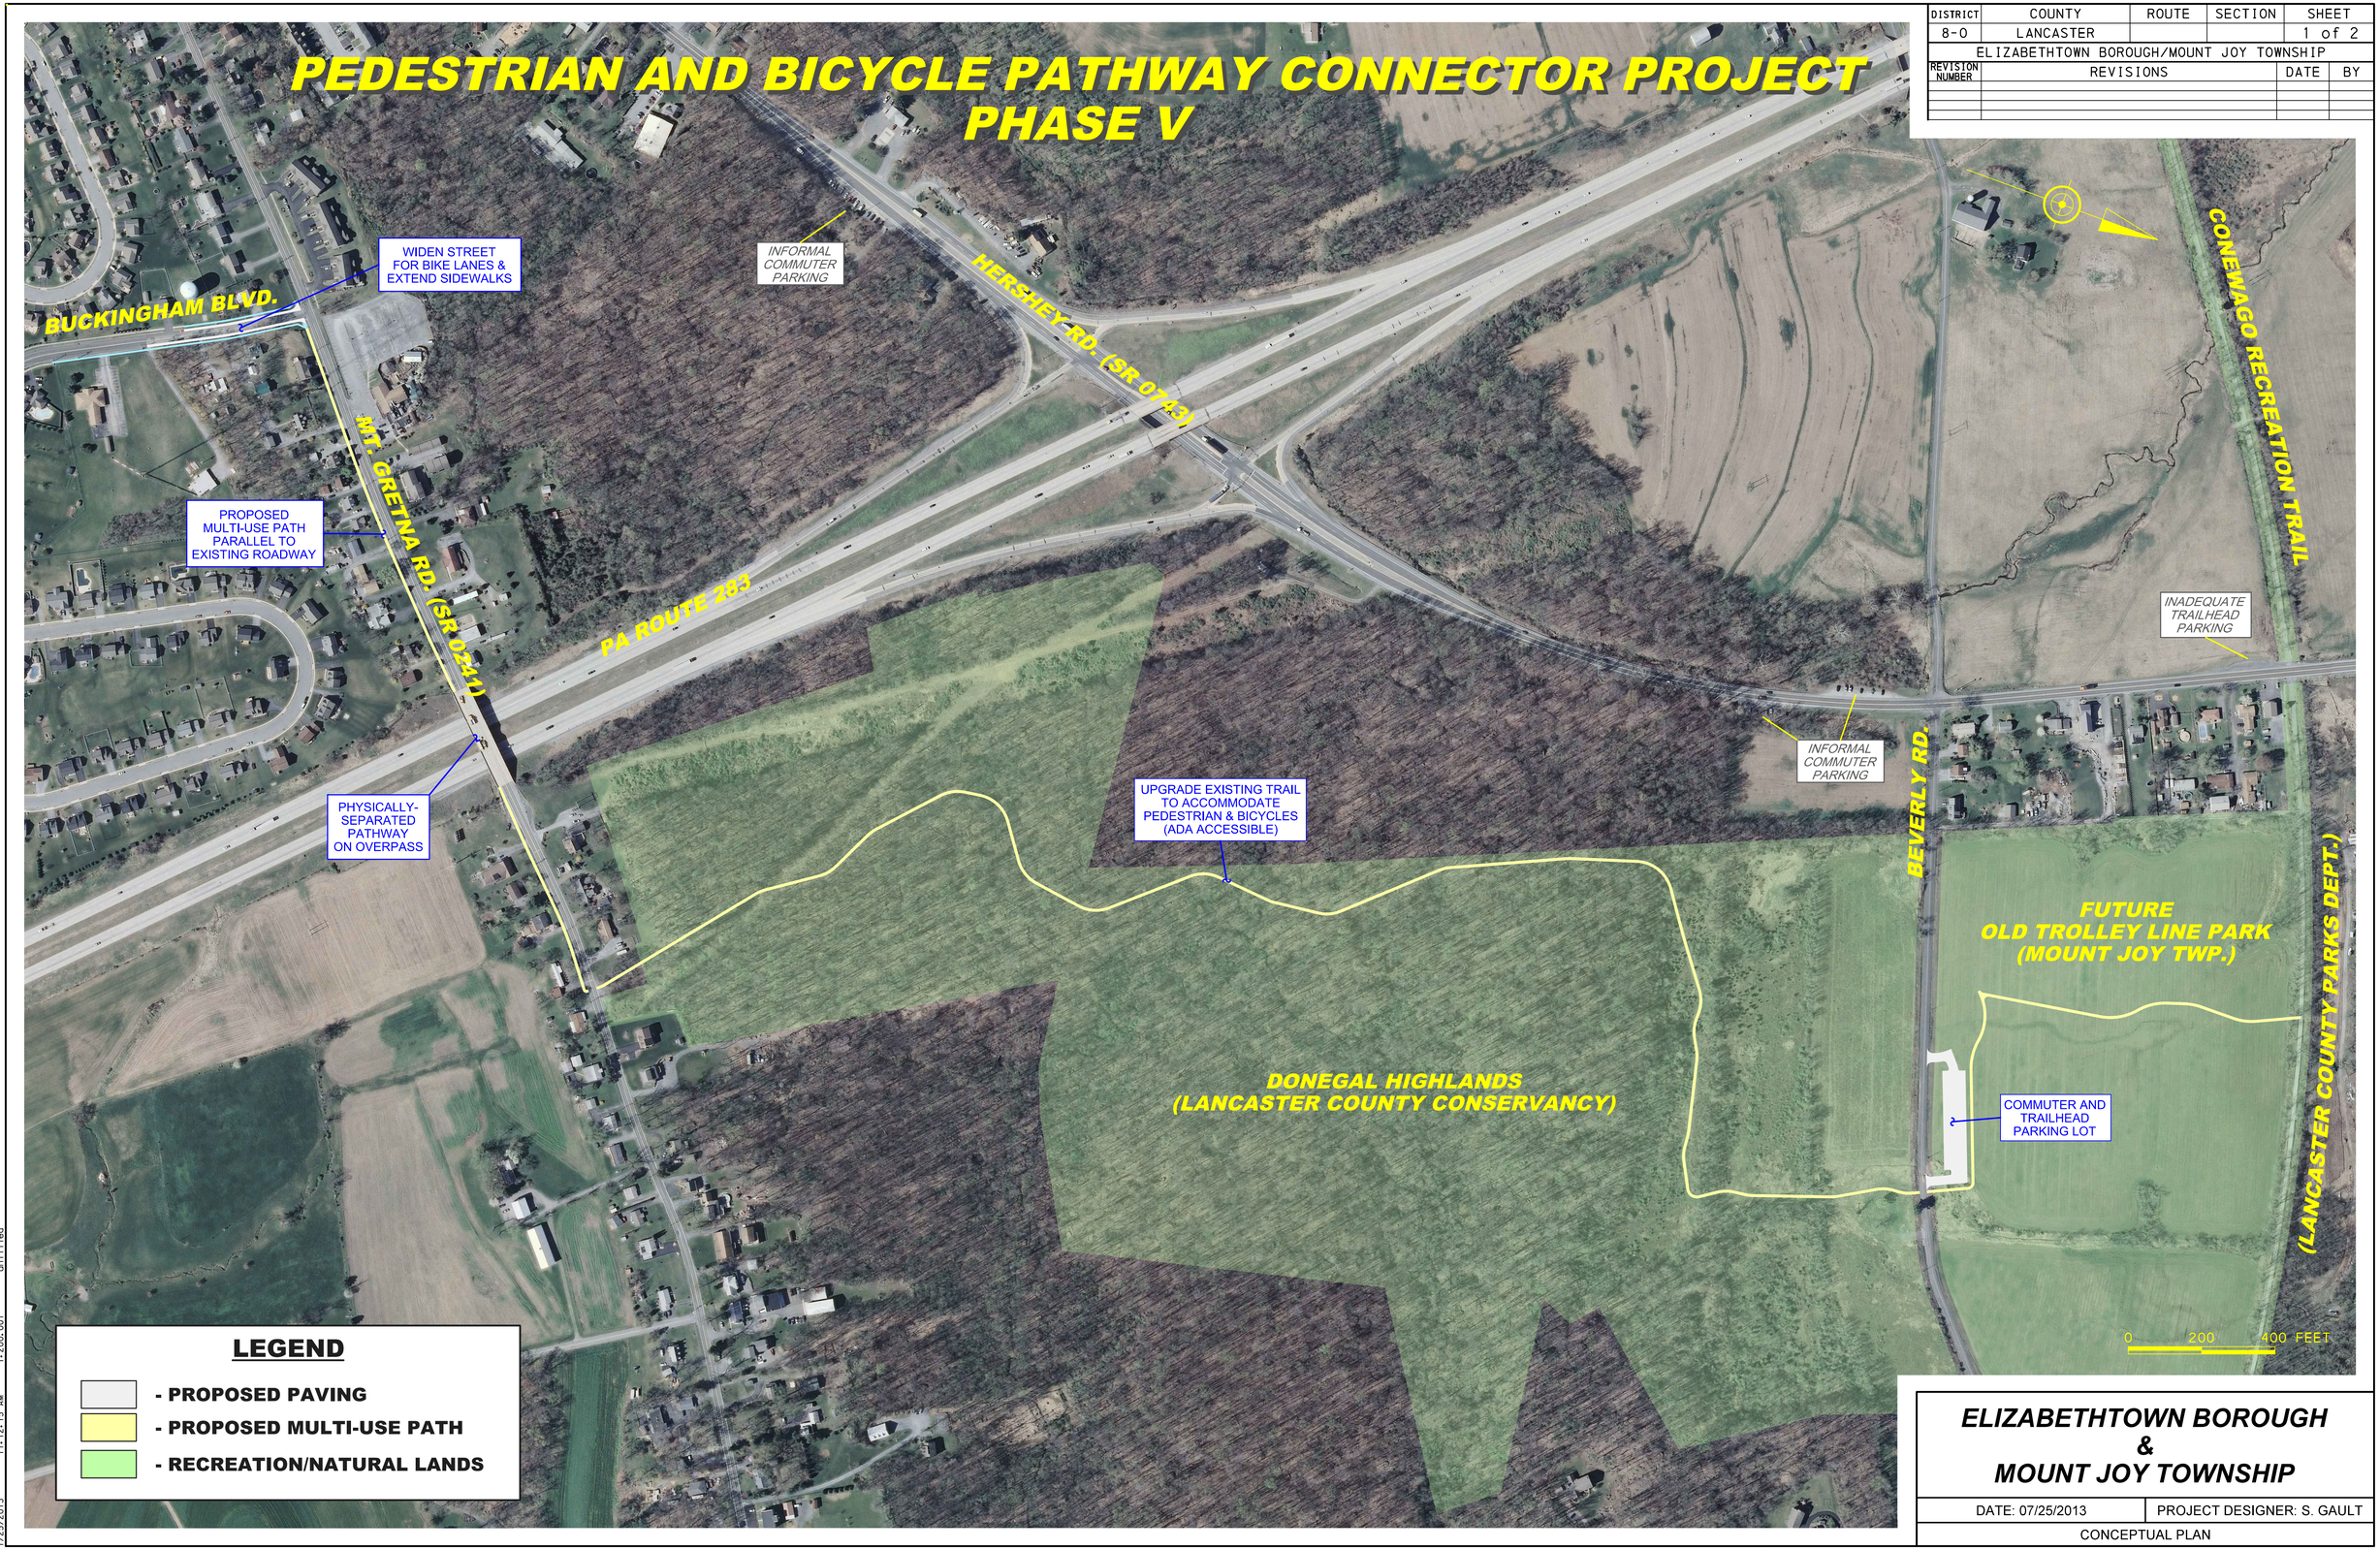

LEGEND

- PROPOSED PAVING
- PROPOSED MULTI-USE PATH
- RECREATION/NATURAL LANDS

ELIZABETHTOWN BOROUGH & MOUNT JOY TOWNSHIP

DATE: 07/25/2013	PROJECT DESIGNER: S. GAULT
CONCEPTUAL PLAN	

G:\Road Projects\Trails\Phase V\Concept plan - Trail.dgn
7/25/2013 11:12:15 AM 1:200.001 untitled